GENERAL NOTES

G1. ENSURE MOWN HEIGHT OF GRASS (TURF) FINISHES FLUSH WITH PAVEMENT AREA. ENSURE GARDEN AREAS (MULCH) FINISH 25mm BELOW ADJACENT F.S.L's OF PAVEMENT AREA.

G2. ENSURE TAPS ARE LOCATED AND LANDSCAPED IN ACCORDANCE WITH DETAILED LANDSCAPE PLAN, AND SUBDIVISION AND DEVELOPMENT GUIDELINES. WHERE APPLICABLE, INCORPORATE TAPS AS PART OF INTEGRATED PICNIC SETTING NODES (REFER UMS 751).

G3. ENSURE TAPS ARE CLEANED OF CONCRETE SLURRY OR SPRAY WHEN INSTALLED TO PREVENT STAINING OR DAMAGE TO APPLIED FINISHES.

G4. ALL DIMENSIONS IN MILLIMETRES. (U.N.O).

CONCRETE WORKS

C1. ALL CONCRETE TO BE GRADE N25 BROOM FINISHED 125mm MIN THICKNESS. ALL CONCRETE WORKS TO BE REINFORCED MIN SL72 MESH. ENSURE MIN TOP COVER OF 50mm.

C2. FOR SLIP RESISTANCE REQUIREMENTS, REFER "REFERENCE SPECIFICATION FOR CIVIL ENGINEERING WORK" – S150 ROADWORKS.

C3. ALL PATHWAY/PAVEMENT AREAS TO HAVE 1:50 MINIMUM CROSS–FALL. PAVEMENTS TO COMPLY WITH AUSTRALIAN STANDARDS & COUNCIL REQUIREMENTS FOR ACCESS & MOBILITY (AS 1428–2003).

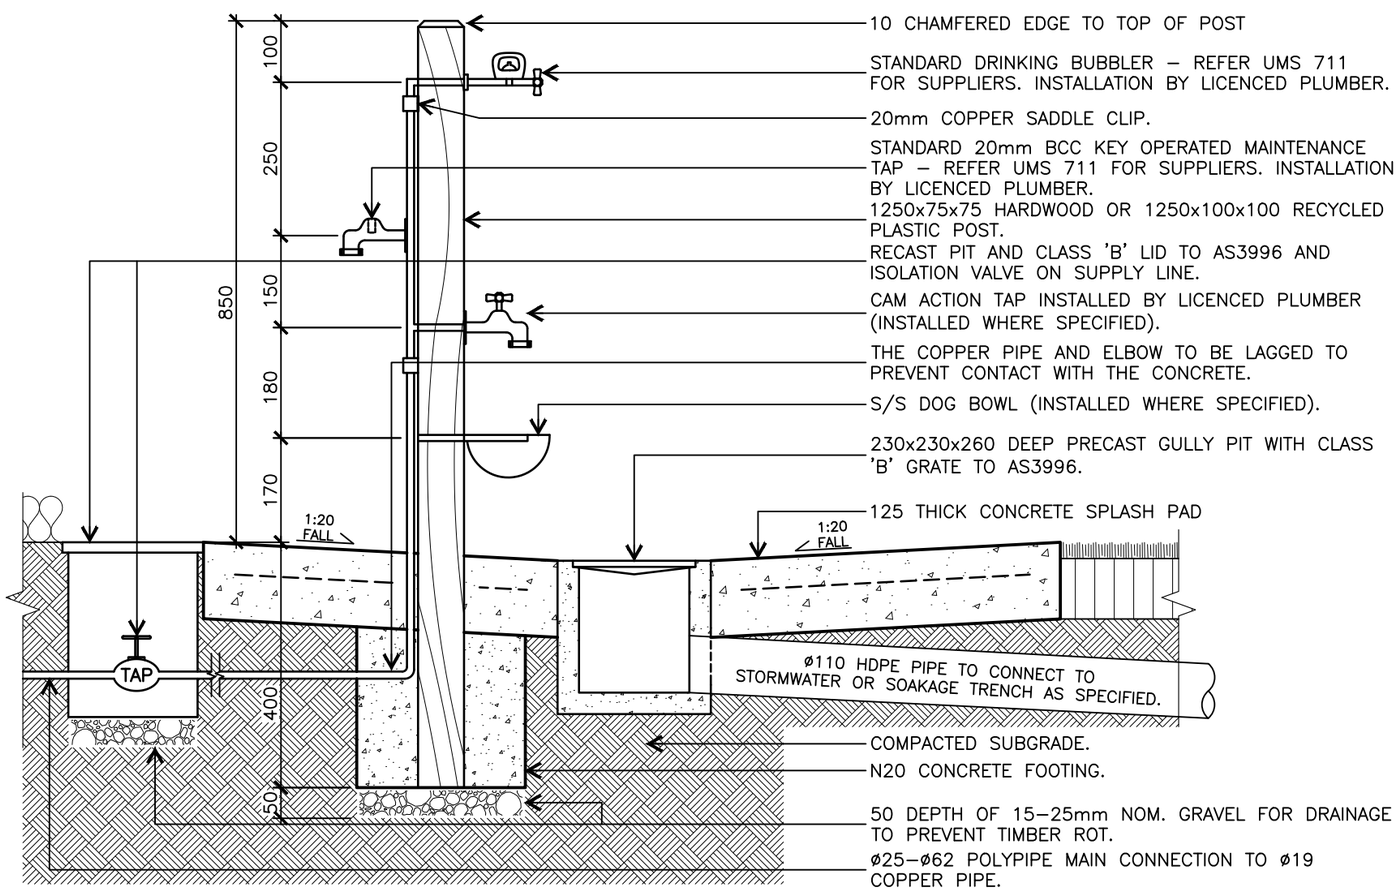

WATER TAP AND BUBBLER WITH DOG BOWL–SECTION

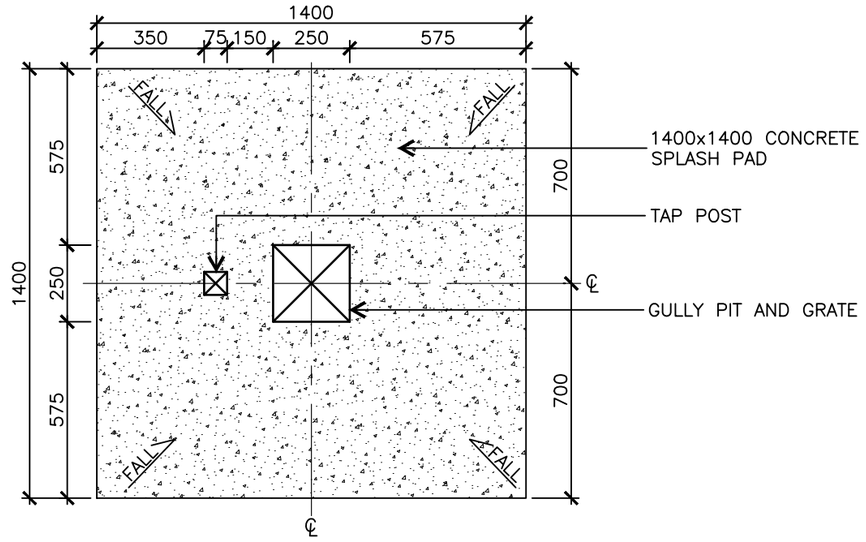

SPLASH PAD – PLAN (SCALE 1:20)

FIXTURES/FITTINGS/METAL WORK

F1. ALL FIXTURES/FITTINGS UNLESS SPECIFIED ARE TO BE HOT DIPPED GALVANISED. SPECIFY STAINLESS STEEL FIXINGS IN VICINITY OF SALTWATER/SPRAY – ENSURE SEPARATION BETWEEN VARIOUS METALS TO PREVENT METAL CORROSION.

F2. WHERE POSSIBLE ALL FIXINGS TO BE TAMPER/VANDAL PROOF TO MINIMISE DAMAGE OR THEFT.

TIMBER NOTES

T1. ALL TIMBER TO BE ACQ TREATED ROUGH SAWN APPEARANCE GRADE HARDWOOD OF SINGLE SPECIES.

T2. ALL TIMBER TO BE PRESERVATIVE TREATED TO HAZARD CLASS H5 TO AS1604.1–2000 AND HAVE A DURABILITY CLASS 1 OR 2 TO AS5604–2003.

T3. ALL TIMBER TO BE FREE OF KNOTS, SPLINTERS, CRACKS OR ANY MAJOR DEFECT.

T4. ALL EXPOSED EDGES TO RECEIVE MIN 5mm WIDE ARRIS.

T5. PRIOR TO INSTALLATION, ALL CUTS, EDGES, JOINTS TO RECEIVE LIBERAL COATINGS WITH A APPROVED TIMBER PRESERVATIVE. TIMBER FINISHES AS SPECIFIED – WHERE NO FINISHED SPECIFIED, ALL TIMBER TO RECEIVE 3 No COATS OF CLEAR APPROVED TIMBER PRESERVATIVE.

T6. COLOUR SELECTION WHERE APPLICABLE IN ACCORDANCE WITH STANDARD BCC COLOURS.

RECYCLED PLASTIC MATERIAL NOTES

P1. SECTIONS TO BE FORMED FROM A SINGLE, CONTINUOUSLY EXTRUDED PIECE.

P2. MATERIAL TO BE UV STABILISED.

P3. POROSITY TO A MAXIMUM OF 15% OF CROSS SECTION.

P4. MAXIMUM VOID LENGTH 10% OF LARGEST CROSS SECTION.

P5 SURFACE FINISH TO BE SMOOTH AND FREE OF ANY MAJOR VOIDS OR VISIBLE DEFECTS.

P6. SIZE IS INDICATIVE – VARIANCE NOT TO EXCEED APPROX 1.5%.

P7. COLOUR TO BE CHOSEN FROM AVAILABLE SUPPLIER COLOURS, TYPICALLY GREEN, BLACK, GREY OR BLUE.

P8. MATERIAL TO HAVE FLAMMABILITY TESTING TO AS ISO TO AS/ISO 9239.1 AND/OR FIRE HAZARD RATING TO AS/NZS1530.3.

P9. DEMONSTRATED CHEMICAL RESISTANCE.

ISSUE	AMENDMENT	DRAWN DATE	CHK'D DATE	APPR'D DATE
B	Recycled Plastic Post Material & Req. Added	DL 12/09	IC 06/10	PC 06/10
A	ORIGINAL ISSUE	Dec '03	Jul '04	PC 09/04

DESIGN AUTHORISED FOR ISSUE
PAUL COTTON SIGNATURE ON ORIGINAL
DATED 03/09/04
MANAGER INFRASTRUCTURE MANAGEMENT
R.P.E.Q: 2546
DESIGN APPROVED
LAUREN TEMPLEMAN SIGNATURE ON ORIGINAL
DATED 31/08/04
PRINCIPAL PROGRAM OFFICER PARKS

DESIGN	CITY DESIGN - L.A.	DATE	Dec '03
DRAWN	CITY DESIGN - L.A.	DATE	Dec '03
CHECKED	UMD - E&P (J.T.) and IMB (D.L. & G.M.)	DATE	Jun '04
DRAWING FILENAME	UMS 715.dwg		
ASSOCIATED PLANS			

BRISBANE CITY

BRISBANE CITY COUNCIL STANDARD DRAWING

WATER TAP & BUBBLER WITH DOG BOWL

SCALE 1:10
DWG No. UMS 714
ORIGINAL SIZE A3
REVISION B

17/02/2011 3:47:45 PM, (C) Copyright Brisbane City Council 2011