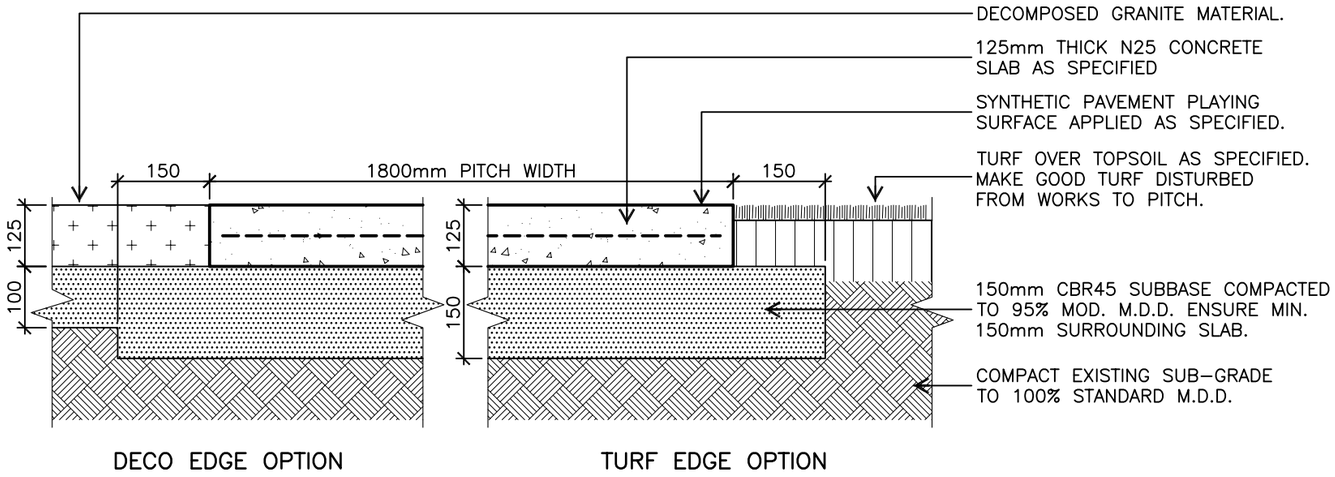

CONCRETE SLAB – SECTION A–A

SCALE 1:10

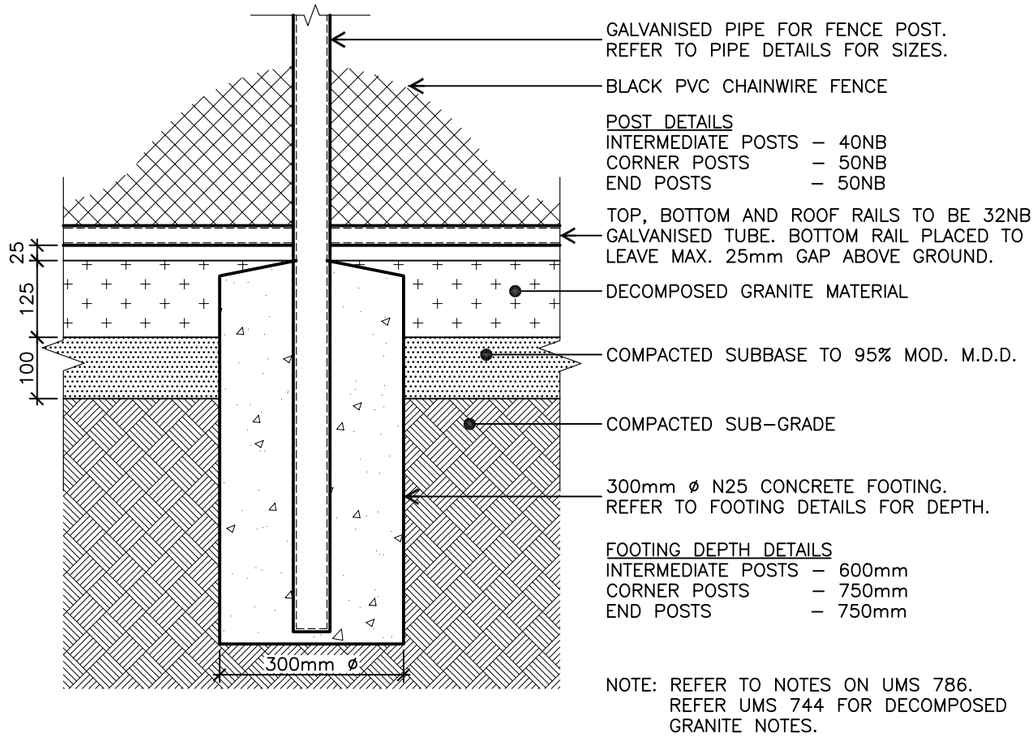

POST FOOTING

SCALE 1:10

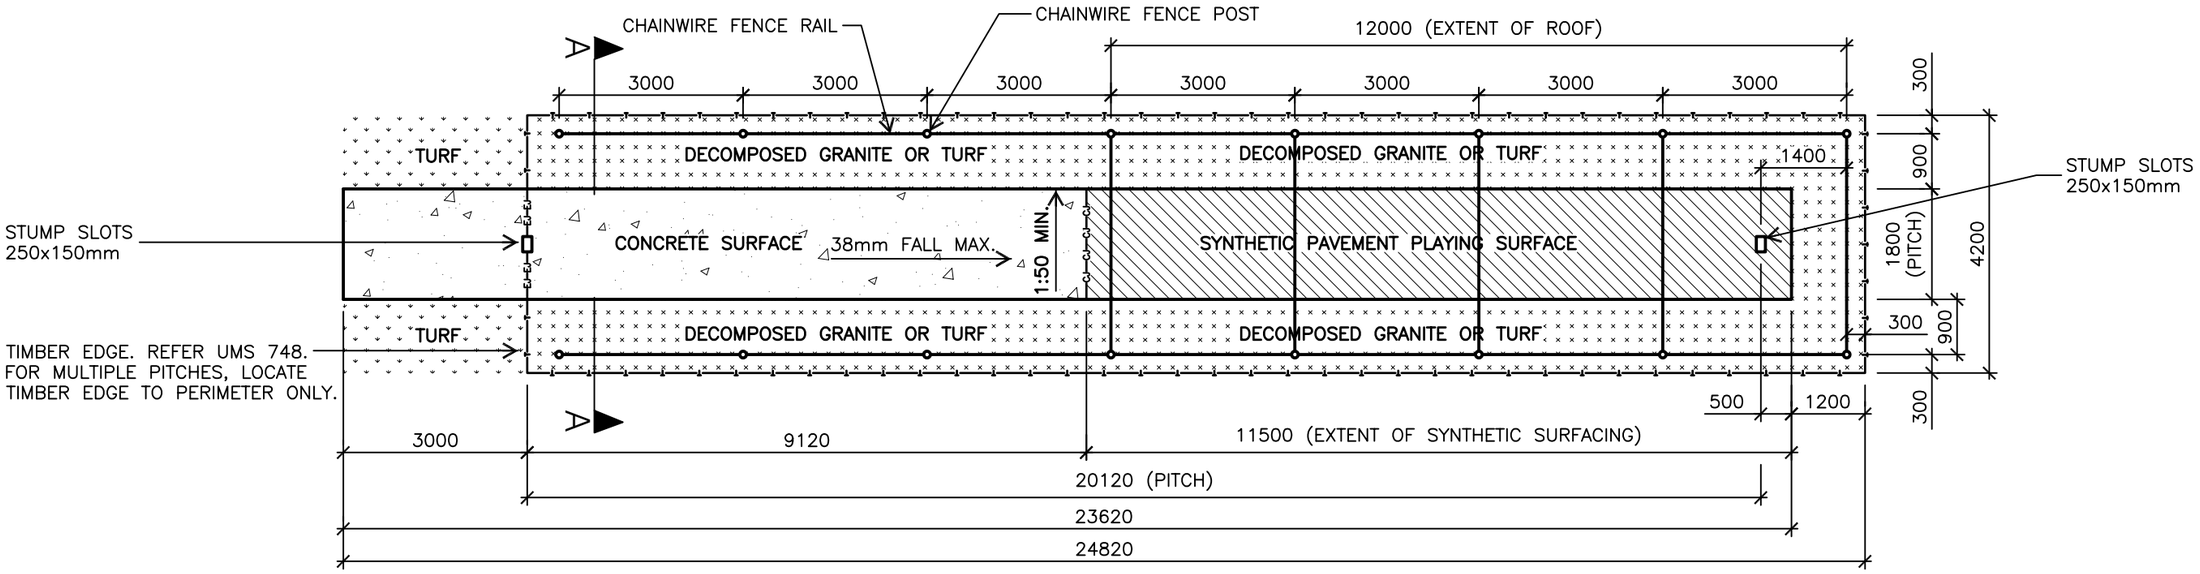

CONCRETE SLAB – PLAN

SCALE 1:100

ISSUE	AMENDMENT	DRAWN DATE	CHK'D DATE	APPR'D DATE
B	Surfacing Requirements Mod.	DL 05/07	BH 08/07	BH 08/07
A	ORIGINAL ISSUE	Dec '03	Jul '04	PC 09/04

DESIGN AUTHORISED FOR ISSUE
PAUL COTTON SIGNATURE ON ORIGINAL
DATED 03/09/04

MANAGER INFRASTRUCTURE MANAGEMENT
R.P.E.Q: 2546

DESIGN APPROVED

LAUREN TEMPLEMAN SIGNATURE ON ORIGINAL
DATED 31/08/04

PRINCIPAL PROGRAM OFFICER PARKS

DESIGN	CITY DESIGN – L.A.	DATE	Dec '03
DRAWN	CITY DESIGN – L.A.	DATE	Dec '03
CHECKED	UMD – E&P (J.T.) and IMB (D.L. & G.M.)	DATE	Jun '04
DRAWING FILENAME	UMS 785.dwg		
ASSOCIATED PLANS	UMS 744, UMS 786, UMS 787		

BRISBANE CITY

BRISBANE CITY COUNCIL - URBAN MANAGEMENT DIVISION

CRICKET PRACTICE NET PLAN & SECTIONS

SCALE: AS PER DETAIL

DWG No. UMS 785

ORIGINAL SIZE: A3

REVISION: B