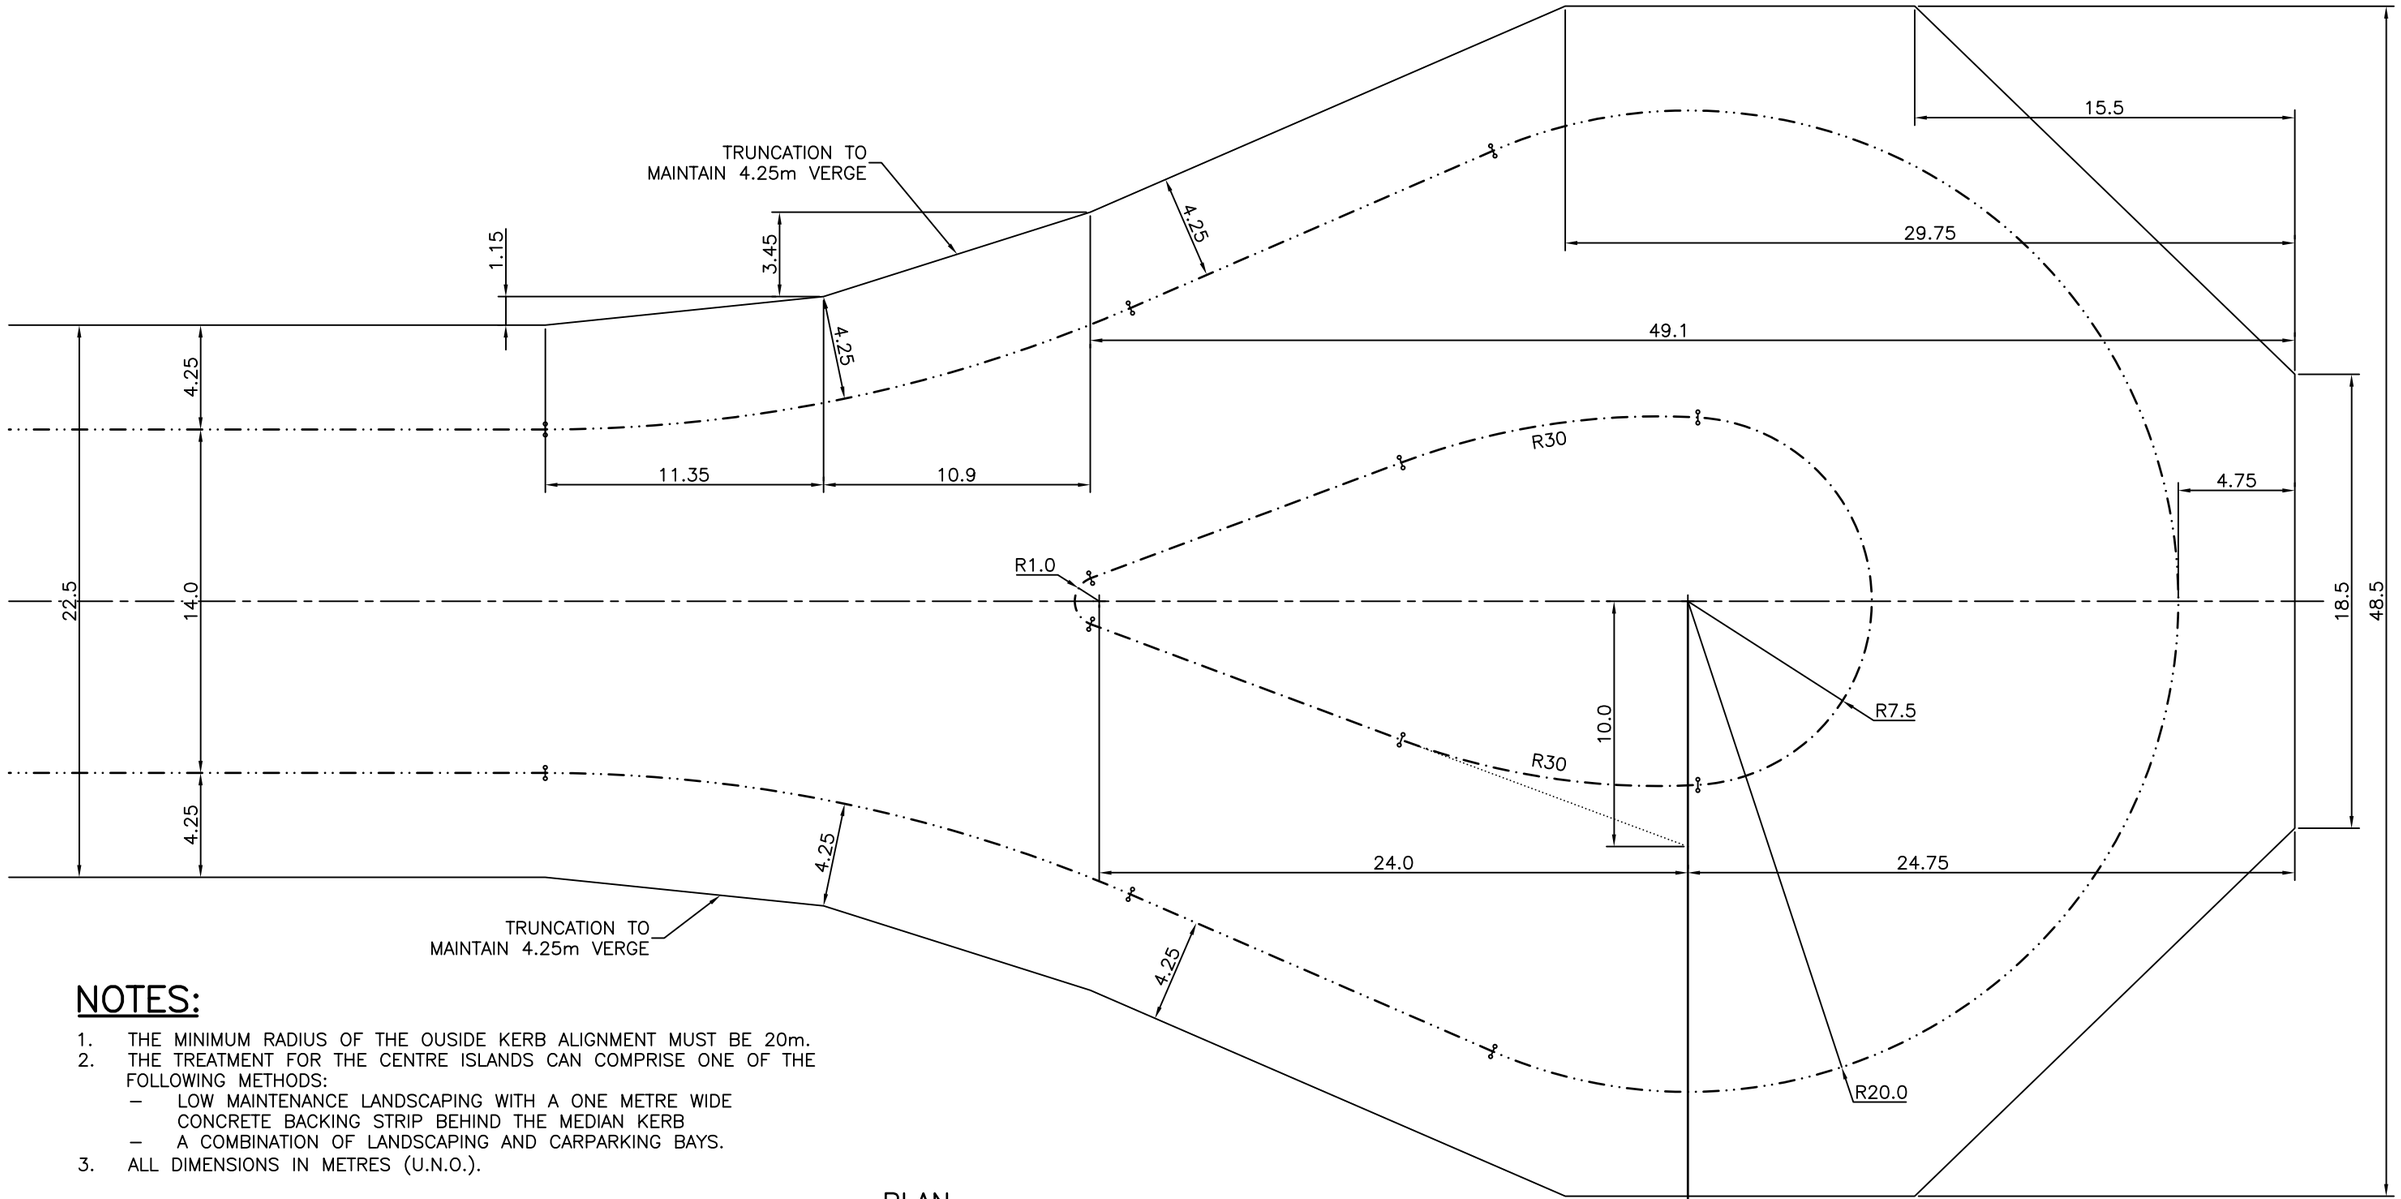

NOTES:

1. THE MINIMUM RADIUS OF THE OUSIDE KERB ALIGNMENT MUST BE 20m.
2. THE TREATMENT FOR THE CENTRE ISLANDS CAN COMPRISE ONE OF THE FOLLOWING METHODS:
   - LOW MAINTENANCE LANDSCAPING WITH A ONE METRE WIDE CONCRETE BACKING STRIP BEHIND THE MEDIAN KERB
   - A COMBINATION OF LANDSCAPING AND CARPARKING BAYS.
3. ALL DIMENSIONS IN METRES (U.N.O.).

PLAN

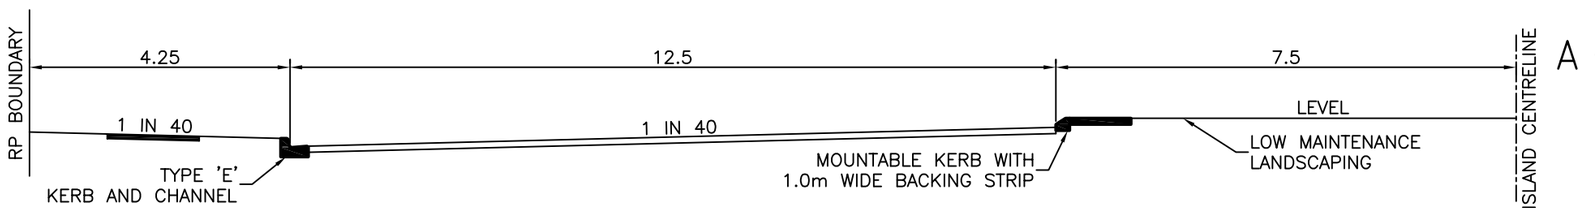

HALF SECTION A
NOT TO SCALE

ISSUE	AMENDMENT	DRAWN DATE	CHK'D DATE	APPR'D DATE
A	ORIGINAL ISSUE	Jul '04	Nov '05	Mar '06

DESIGN AUTHORISED FOR ISSUE
P COTTON SIGNATURE ON ORIGINAL
DATED 21/03/06
MANAGER CITY ASSETS, R.P.E.Q: 2546
DESIGN APPROVED
B HANSEN SIGNATURE ON ORIGINAL
DATED 28/02/06
PRINCIPAL ENGINEER
STRATEGIC INFRASTRUCTURE MANAGEMENT

DESIGN	BCC (IMB)	DATE	Jul '04
DRAWN	CA (DJL)	DATE	Jul '04
CHECKED	CA (GMc)	DATE	Nov '05
DRAWING FILENAME	\UMS 813.dwg		
ASSOCIATED PLANS			

BRISBANE CITY

BRISBANE CITY COUNCIL - CITY POLICY & STRATEGY DIVISION

TURNING PROVISIONS FOR INDUSTRIAL ACCESS

SCALE 1:250
DWG No. UMS 813
ORIGINAL SIZE A3
REVISION A