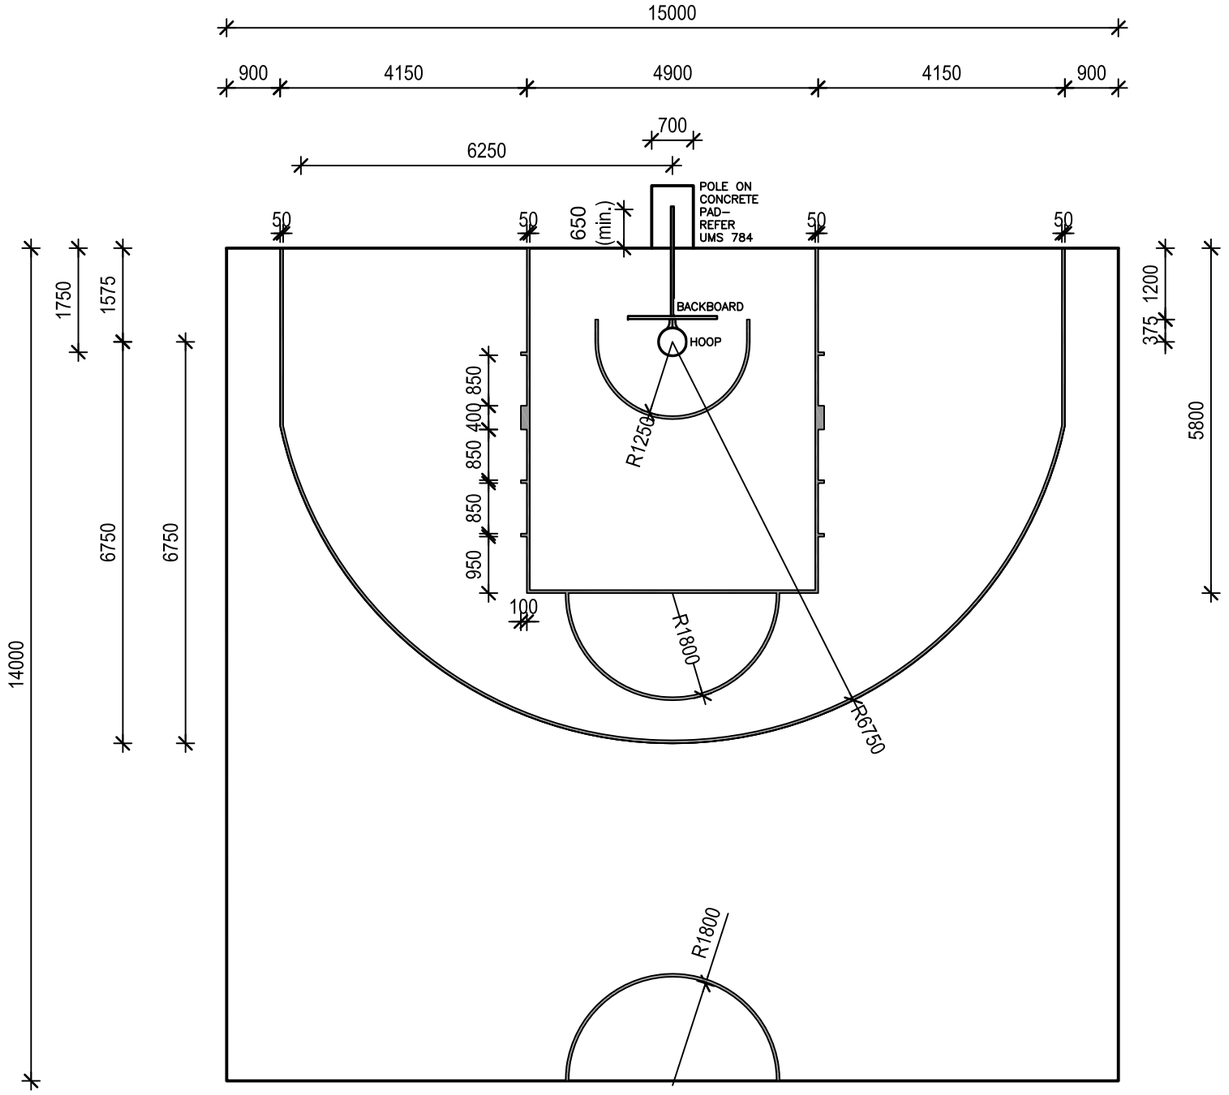

TYPE 1 – BASKETBALL HALFCOURT PLAN

NOTES:

1. REFER UMS 784 FOR DETAILED NOTES.
2. THIS IS A SCALED VERSION OF A FULL COURT. FULL COURT DIMENSIONS (PLAYING SURFACE ONLY) ARE 28mx15m.
3. A MINIMUM 2M SAFETY CLEARANCE, FREE FROM OBSTACLES INCLUDING TREES, POLES, ETC. REQUIRED ALONG BOTH SIDES OF THE COURT.
4. ALL DIMENSIONS IN MILLIMETRES (U.N.O.).
5. COURT LINE MARKING TO BE 50mm WIDTH, WHITE COMPLETED IN SUITABLE SLIP RESISTANT MATERIAL. MATERIAL FOR LINE MARKING SHALL BE APPLIED AT A MAXIMUM THICKNESS OF 500µm.

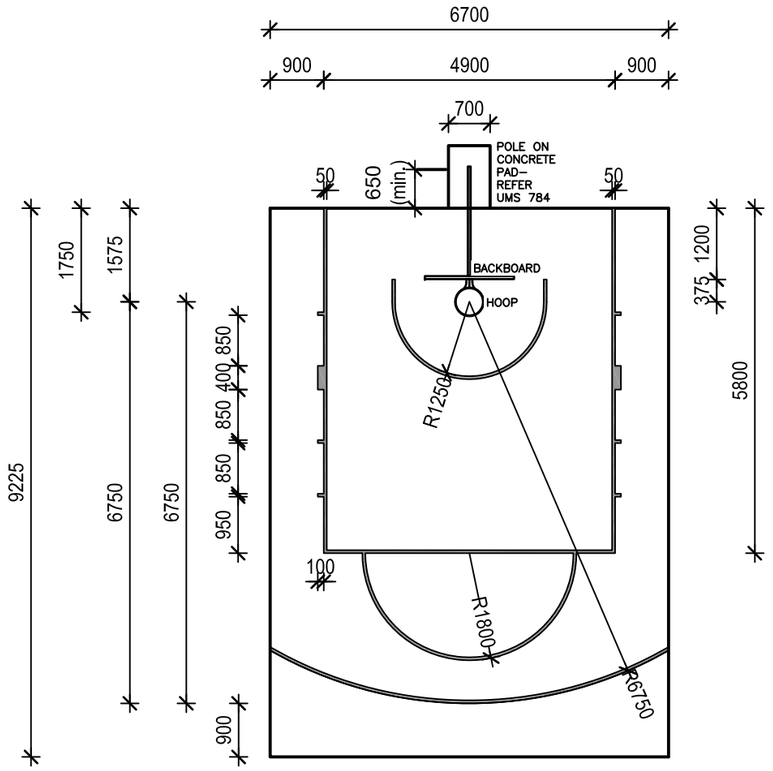

TYPE 2 – BASKETBALL SHOOTING BOX PLAN

ISSUE	AMENDMENT	DRAWN DATE	CHK'D DATE	APPR'D DATE
C	Standards reviewed	SJ 05/11	DK 06/11	DK 06/11
B	Court Dimensions Modified, Note 2 Added	DL 05/07	BH 08/07	BH 08/07
A	ORIGINAL ISSUE	Dec '03	Jul '04	PC 09/04

DESIGN AUTHORISED FOR ISSUE
PAUL COTTON SIGNATURE ON ORIGINAL
DATED 03/09/04
MANAGER INFRASTRUCTURE MANAGEMENT
R.P.E.Q: 2546
DESIGN APPROVED
LAUREN TEMPLEMAN SIGNATURE ON ORIGINAL
DATED 31/08/04
PRINCIPAL PROGRAM OFFICER PARKS

DESIGN	CITY DESIGN – L.A.	DATE	Dec '03
DRAWN	CITY DESIGN – L.A.	DATE	Dec '03
CHECKED	UMD – E&P (J.T.) and IMB (D.L. & G.M.)	DATE	Jun '04
DRAWING FILENAME	UMS 783.dwg		
ASSOCIATED PLANS	UMS 784		

BRISBANE CITY

BRISBANE CITY COUNCIL STANDARD DRAWING

BASKETBALL COURT PLANS

SCALE 1:100
DWG No. UMS 783
ORIGINAL SIZE A3
REVISION C

8/06/2012 3:25:24 PM, A3, (C) Copyright Brisbane City Council 2012